FRONTIER CENTRAL SCHOOL DISTRICT
2021 CAPITAL PROJECT PHASE 1B

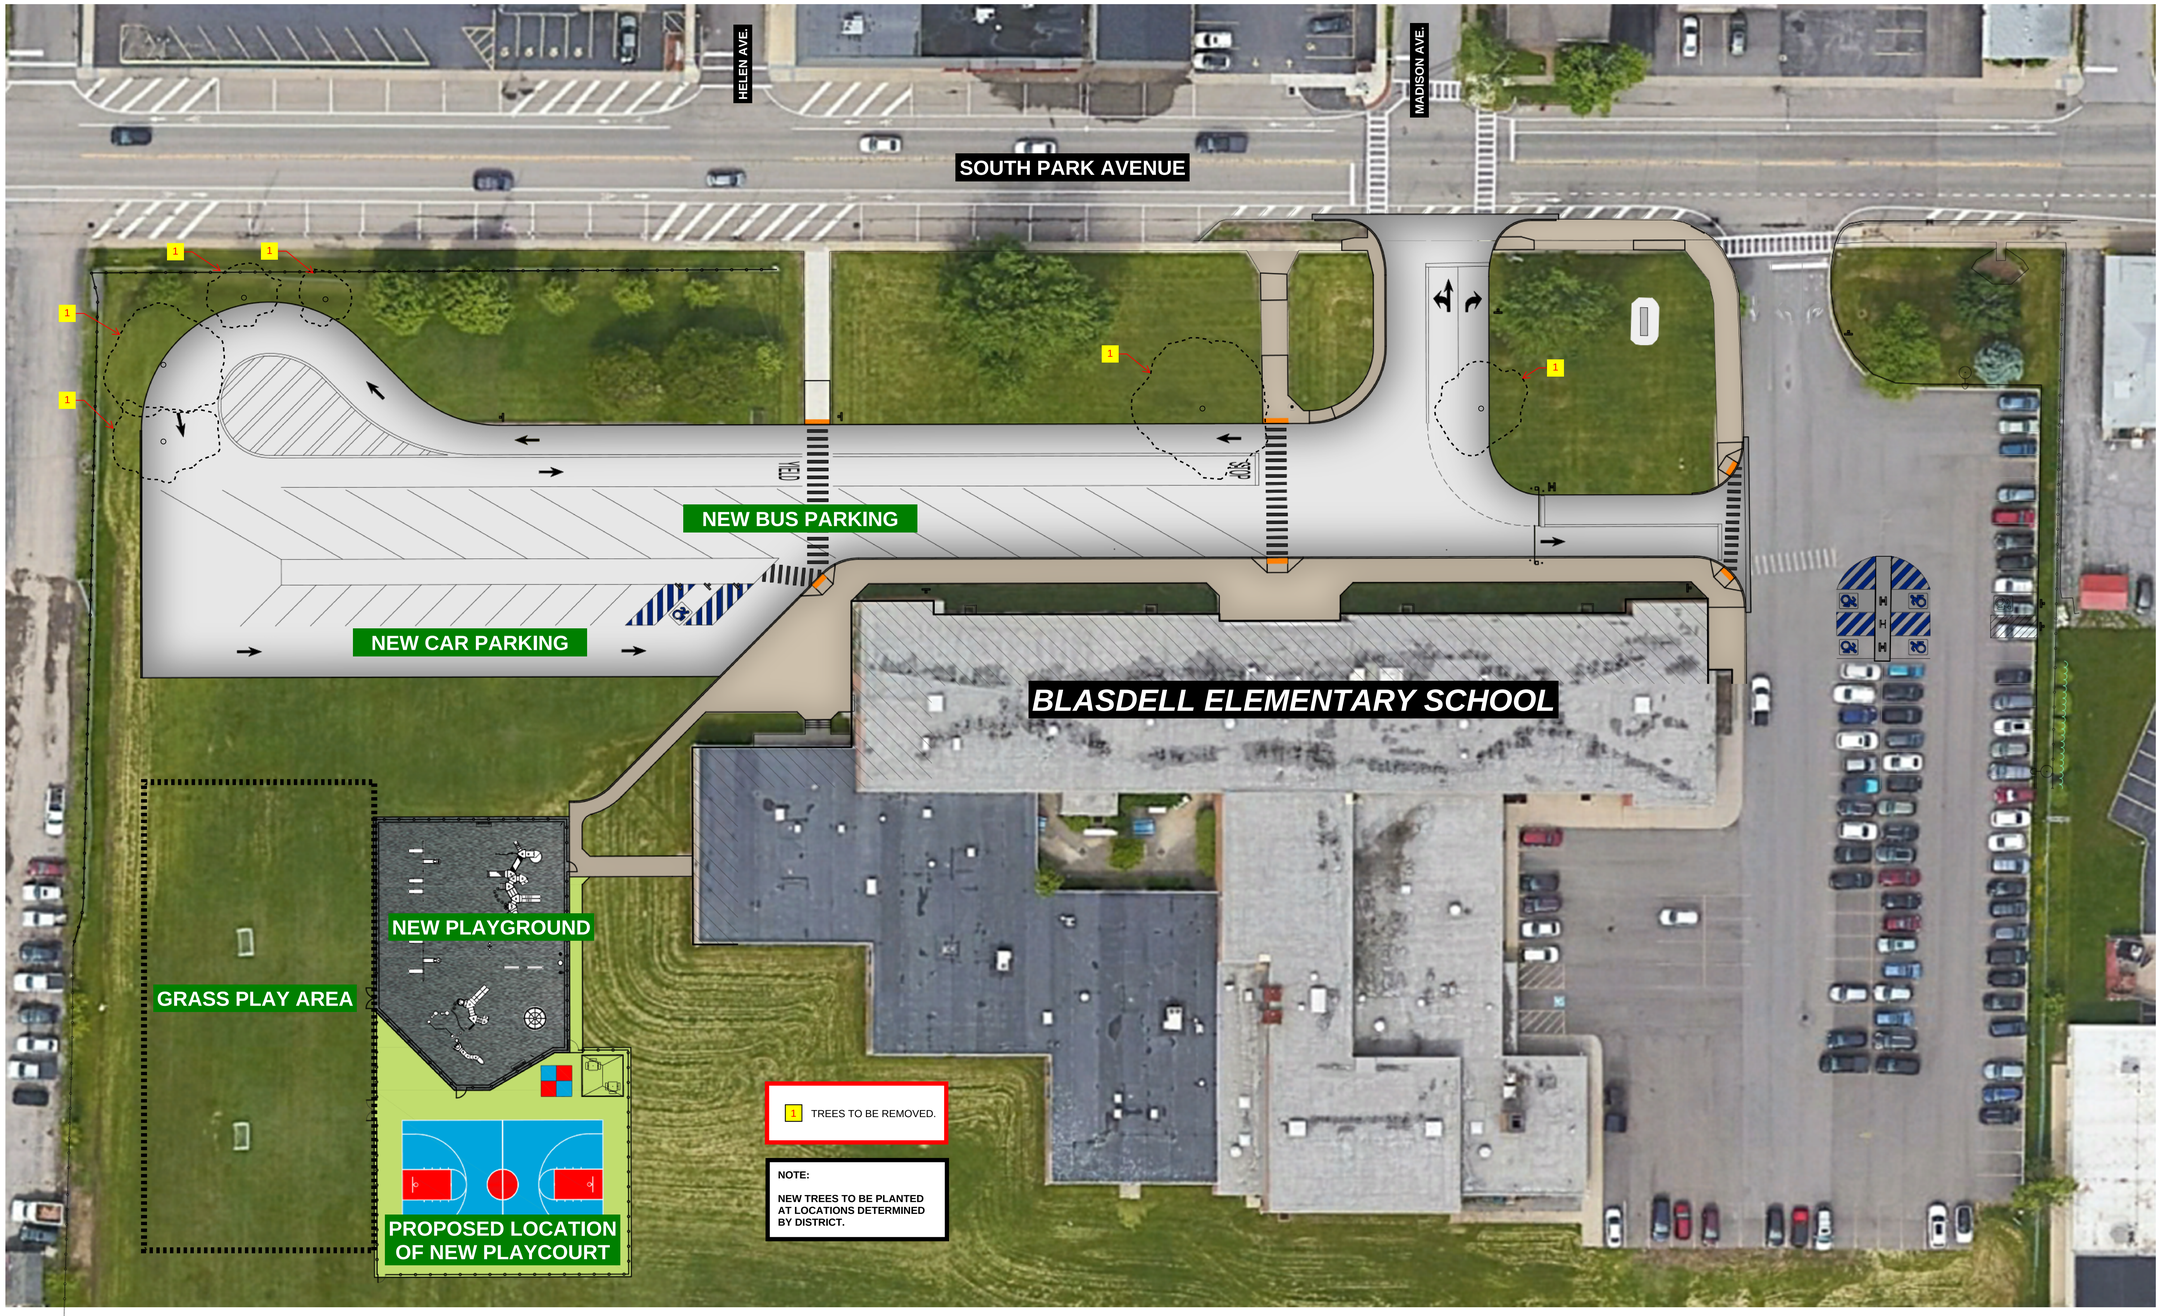

GORDON W. JONES ASSOCIATES
ARCHITECTS, P.C.
5757 MAIN STREET WILLIAMSVILLE, NY 14221 P: 716-633-9000
WWW.GWJARCHITECTS.COM

CAMPUS
CONSTRUCTION MANAGEMENT
Building on Knowledge